


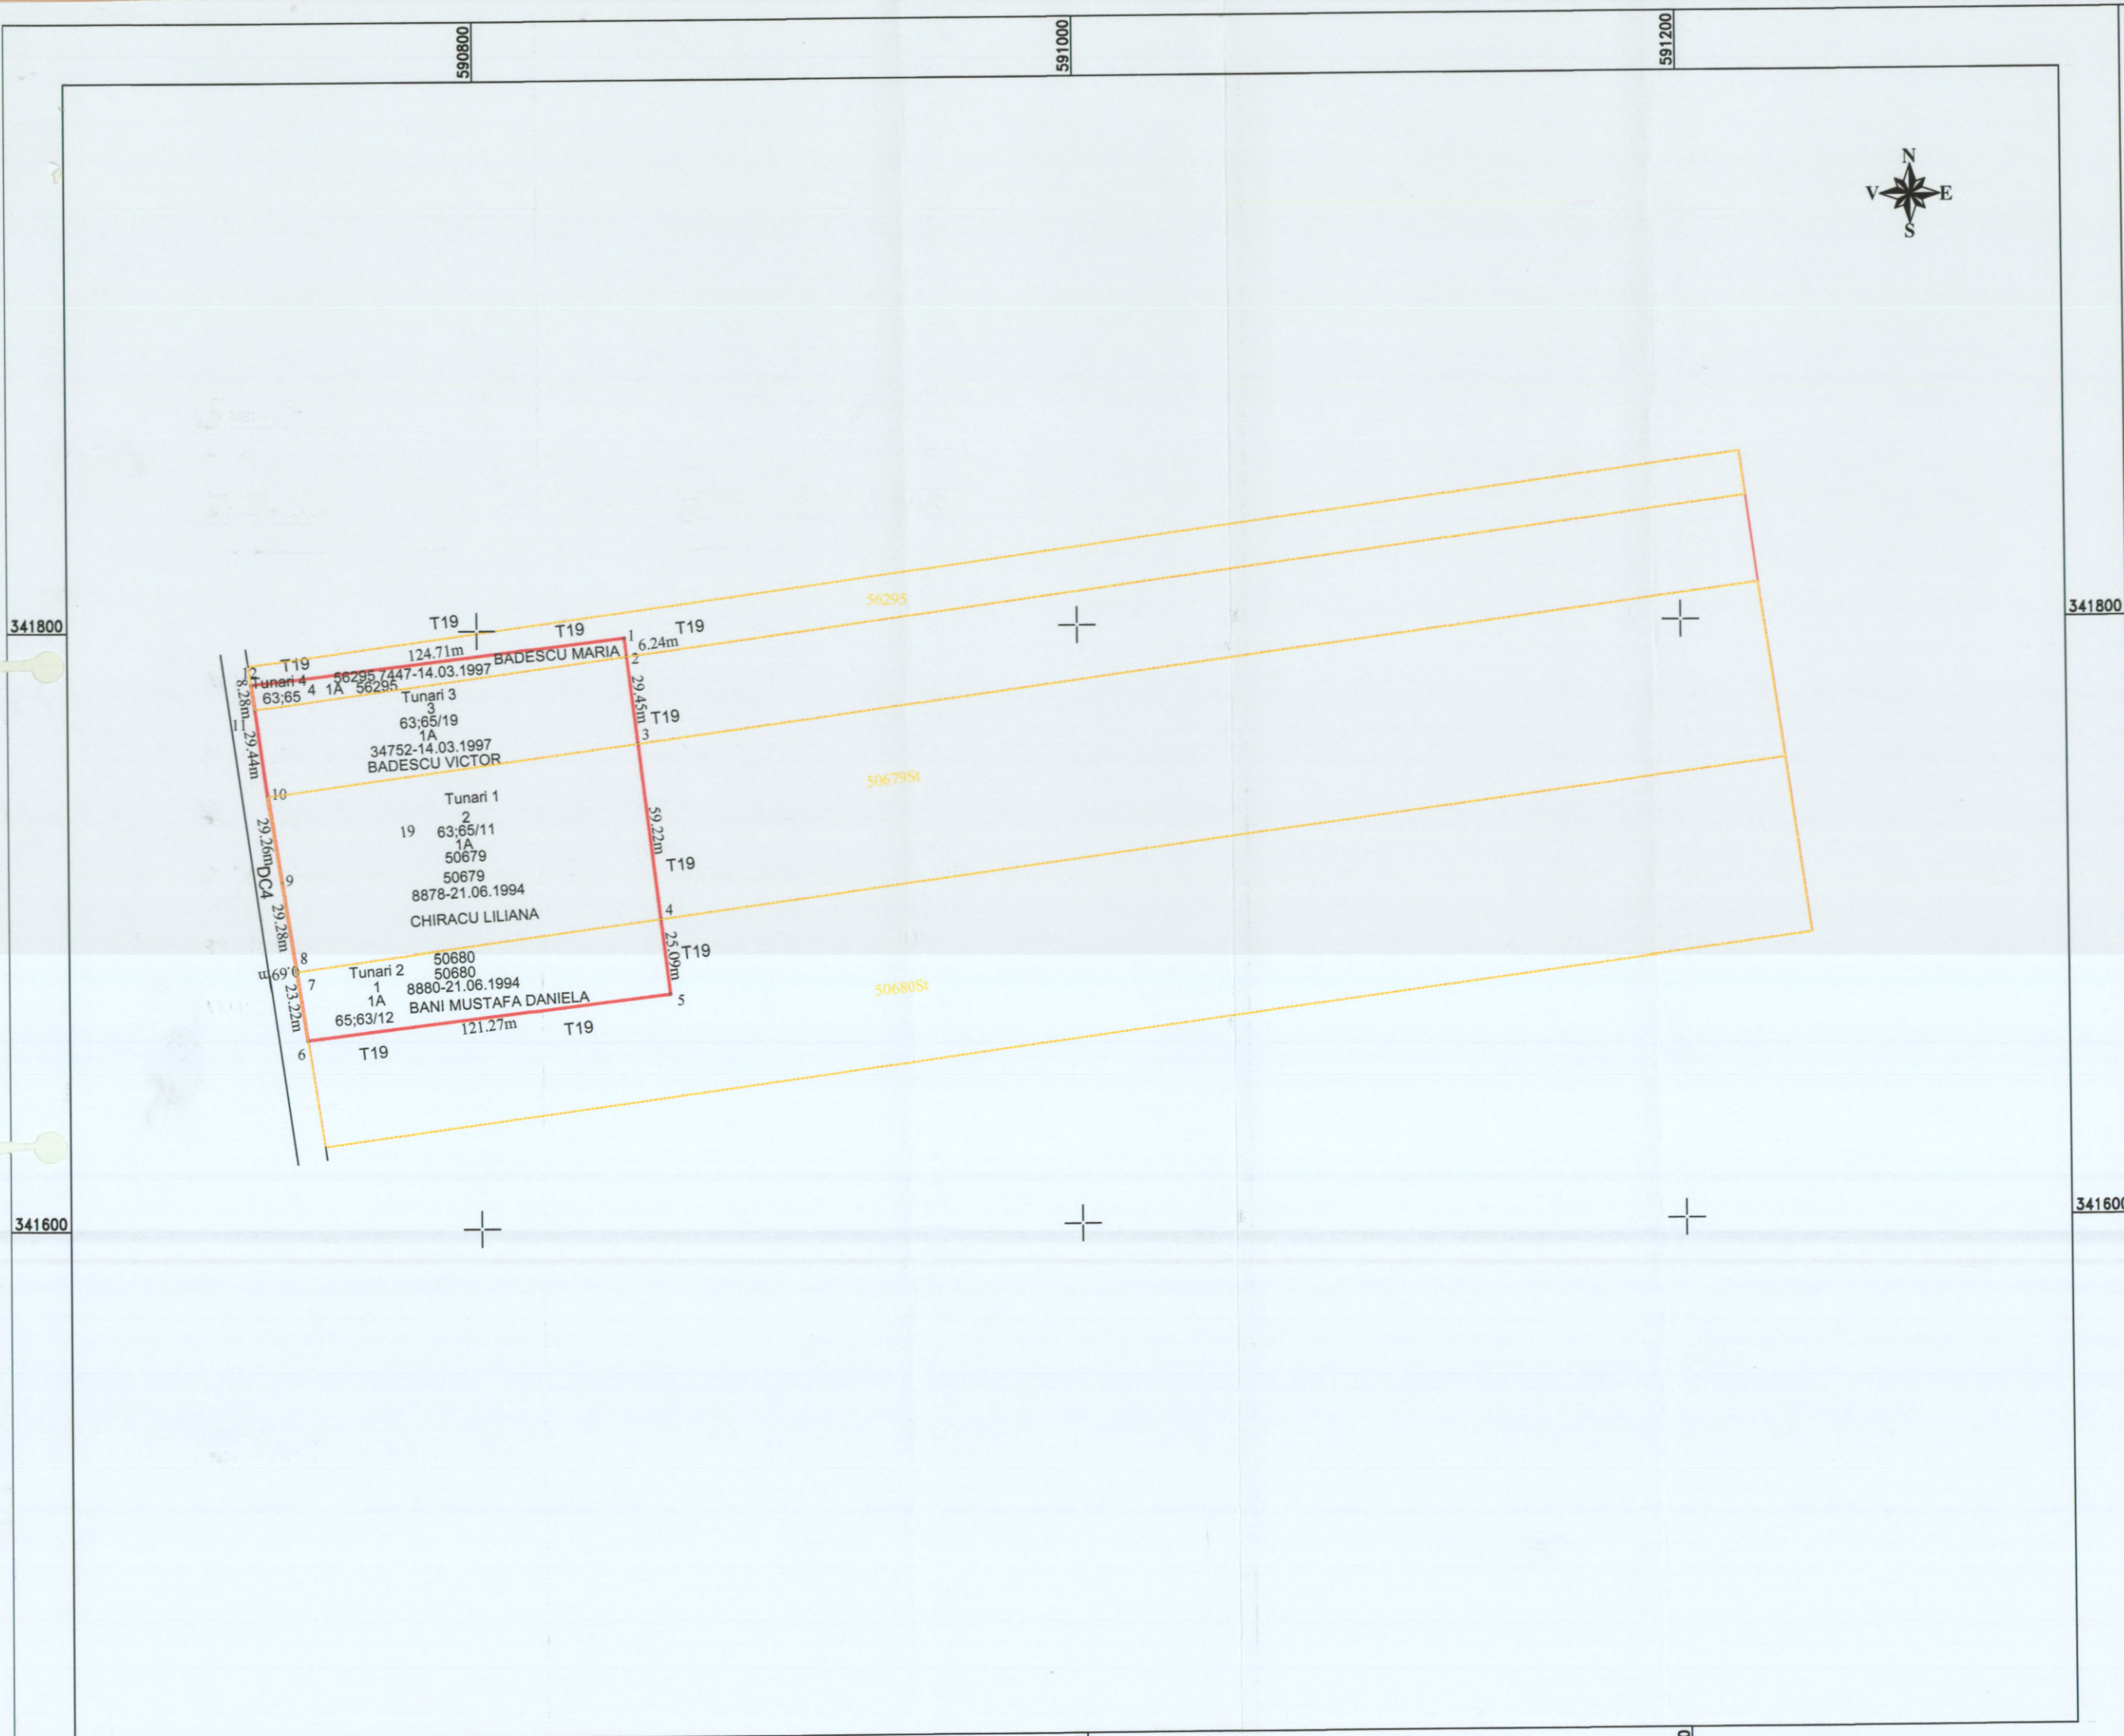

PLAN TOPOGRAFIC
CORIDOR DE EXPROPRIERE - TRUP 8
SCARA 1:2000

Nr. Cadastral	Suprafata masurata a imobilului (mp)	Adresa imobilului:
-	14791	Comuna TUNARI, T19, Județul Ilfov
Nr. Cartea Funciara	Unitatea Administrativ Teritorială (UAT)	
-	TUNARI	

LEGENDA


TRUPUL 8 Nr.parcela teren ce se expropriează / transfera

Ampriza lucrarii

Limita U.A.T.

TERENURI PROPRIETATE PRIVATA

IMOBILE INTABULATE

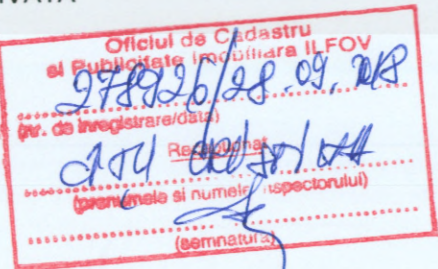

Prezentul document receptionat
este valabil insoit de
procesul verbal de receptie
nr. 228 / data 08.10.2018

-AVIZAT-
COMISIA LOCALA A COMUNII TUNARI
DE APLICARE A LEGII 18
PRESEDINTE: NEACSU ALEXANDRU



-CERTIFICA AMPLASAMENTUL-
GHEORGHIȚA SCORTANU

"Program strategic de dezvoltare a infrastructurii aeroportuare la AIHCB" aferente U.A.T. Otopeni si U.A.T. Tunari
- TRUP 8

Beneficiar: Compania Națională "Aeroporturi București" S.A.
Executant: S.C. CORNEL&CORNEL TOPOEXIM S.R.L.

Data: 28.09.2018

